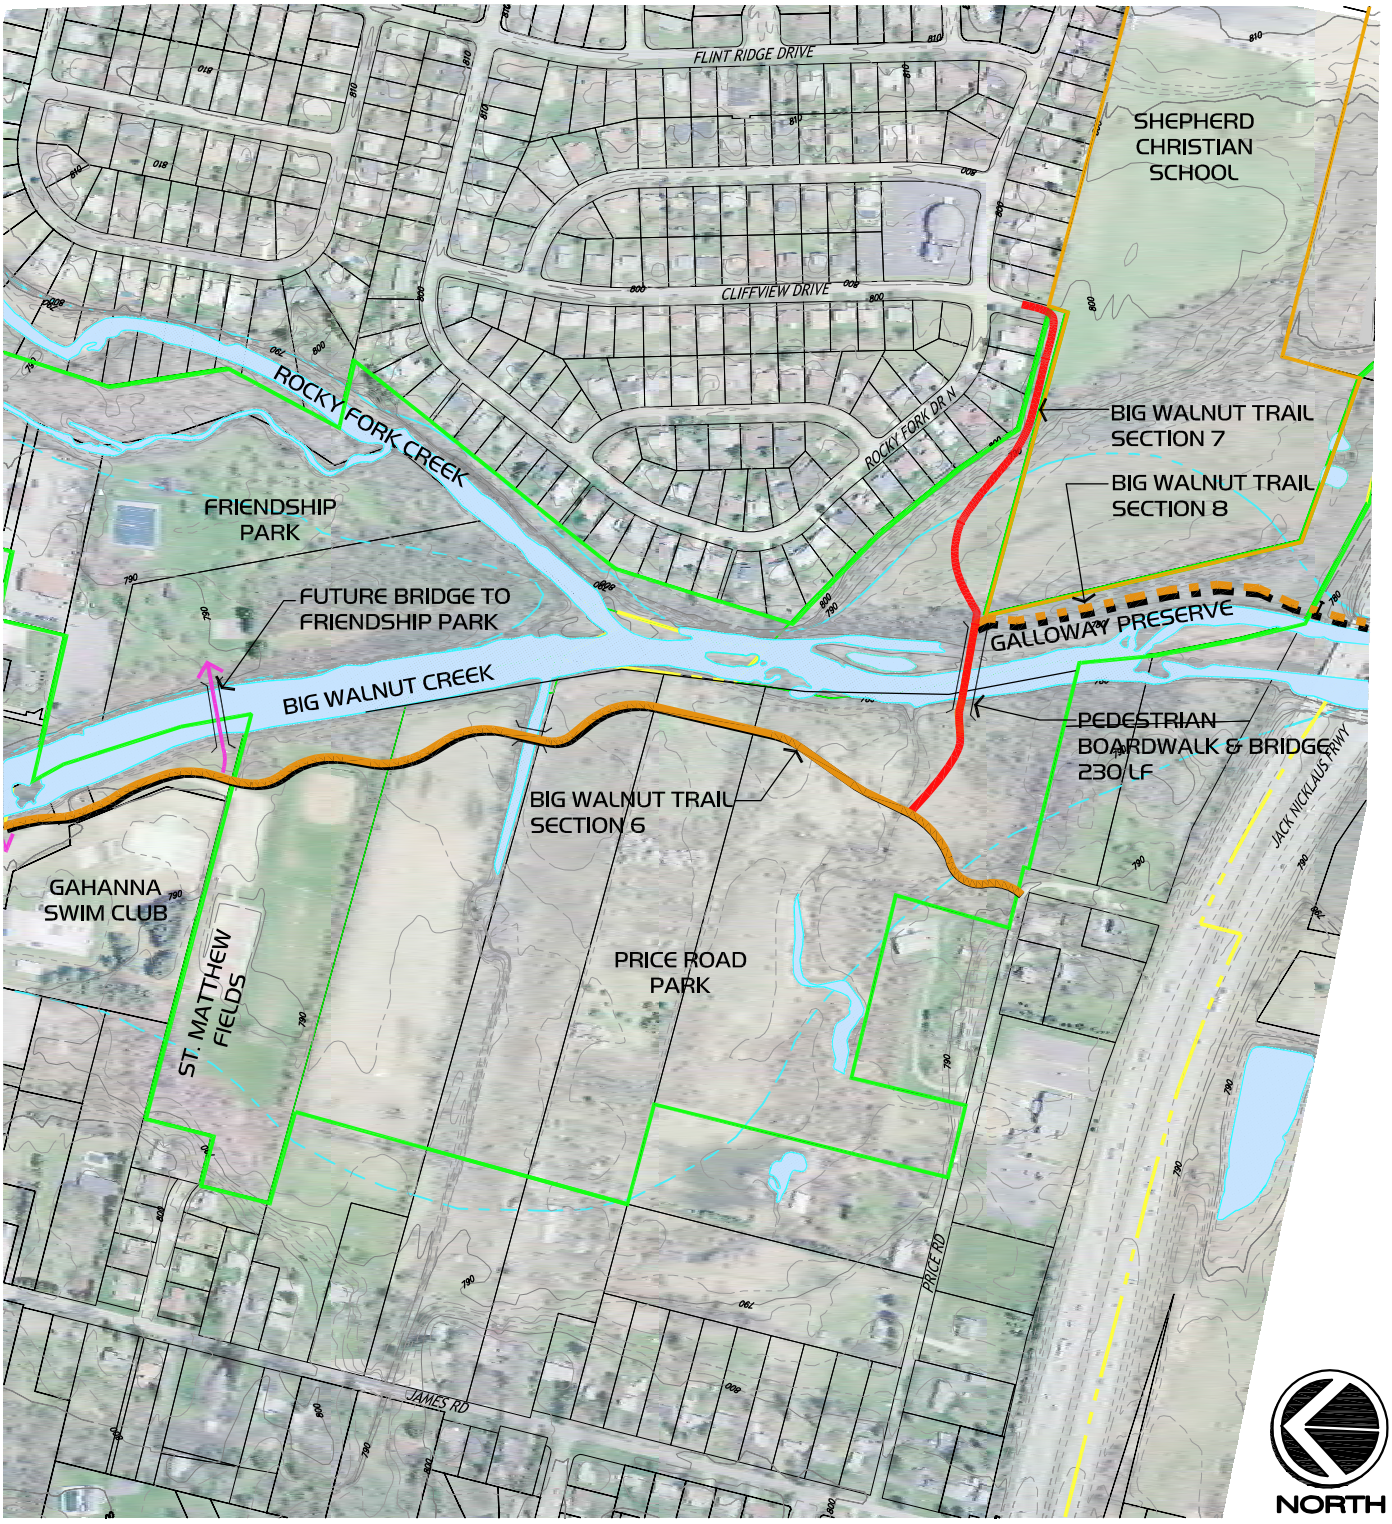

SCALE: 1"=500'

LEGEND:

- PARKLAND
- SCHOOL
- CORP LIMITS
- FLOODWAY
- BIG WALNUT TRAIL, SECTION 6
- BIG WALNUT TRAIL, SECTION 7
- FUTURE BIG WALNUT TRAIL, SECTION 8

CITY OF GAHANNA
BIG WALNUT TRAIL
SECTION 7

CITY OF GAHANNA
DEPARTMENT OF PARKS & RECREATION

Floyd Browne Group
Central Ohio
740.363.6792
740.363.6536 fax
800.325.7647
Solutions for Your World
www.FloydBrowne.com

J:\PROJECTS\GAHANNA, CITY OF\07-60831-030 GRANT ASSISTANCE\FUNDING\TRAIL DEVELOPMENT PLAN.DWG - 1/21/2009 3:14:48 PM

LEGEND:

- BIG WALNUT CREEK, WETLANDS, WATERWAY
- PARKLAND
- GOLF COURSE
- SCHOOL
- CORP LIMITS
- EXISTING OFF-ROAD TRAIL
- PROPOSED BIG WALNUT TRAIL
- ALTERNATE TRAIL ROUTE A
- ALTERNATE TRAIL ROUTE B
- ALTERNATE TRAIL ROUTE C
- TRAIL CONNECTORS

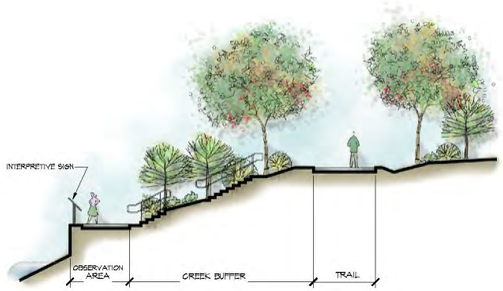

HISTORIC BRIDGE OVERLOOK

BRIDGE TO RIDENOUR PARK

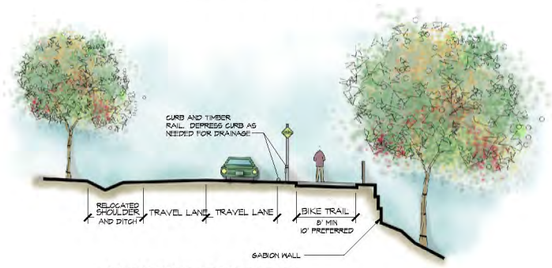

RIDENOUR ROAD TRAIL

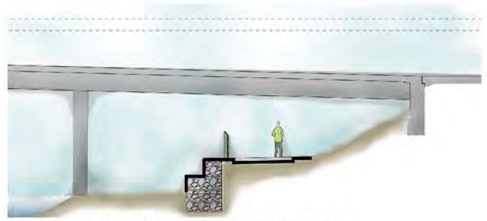

HAMILTON ROAD UNDERPASS

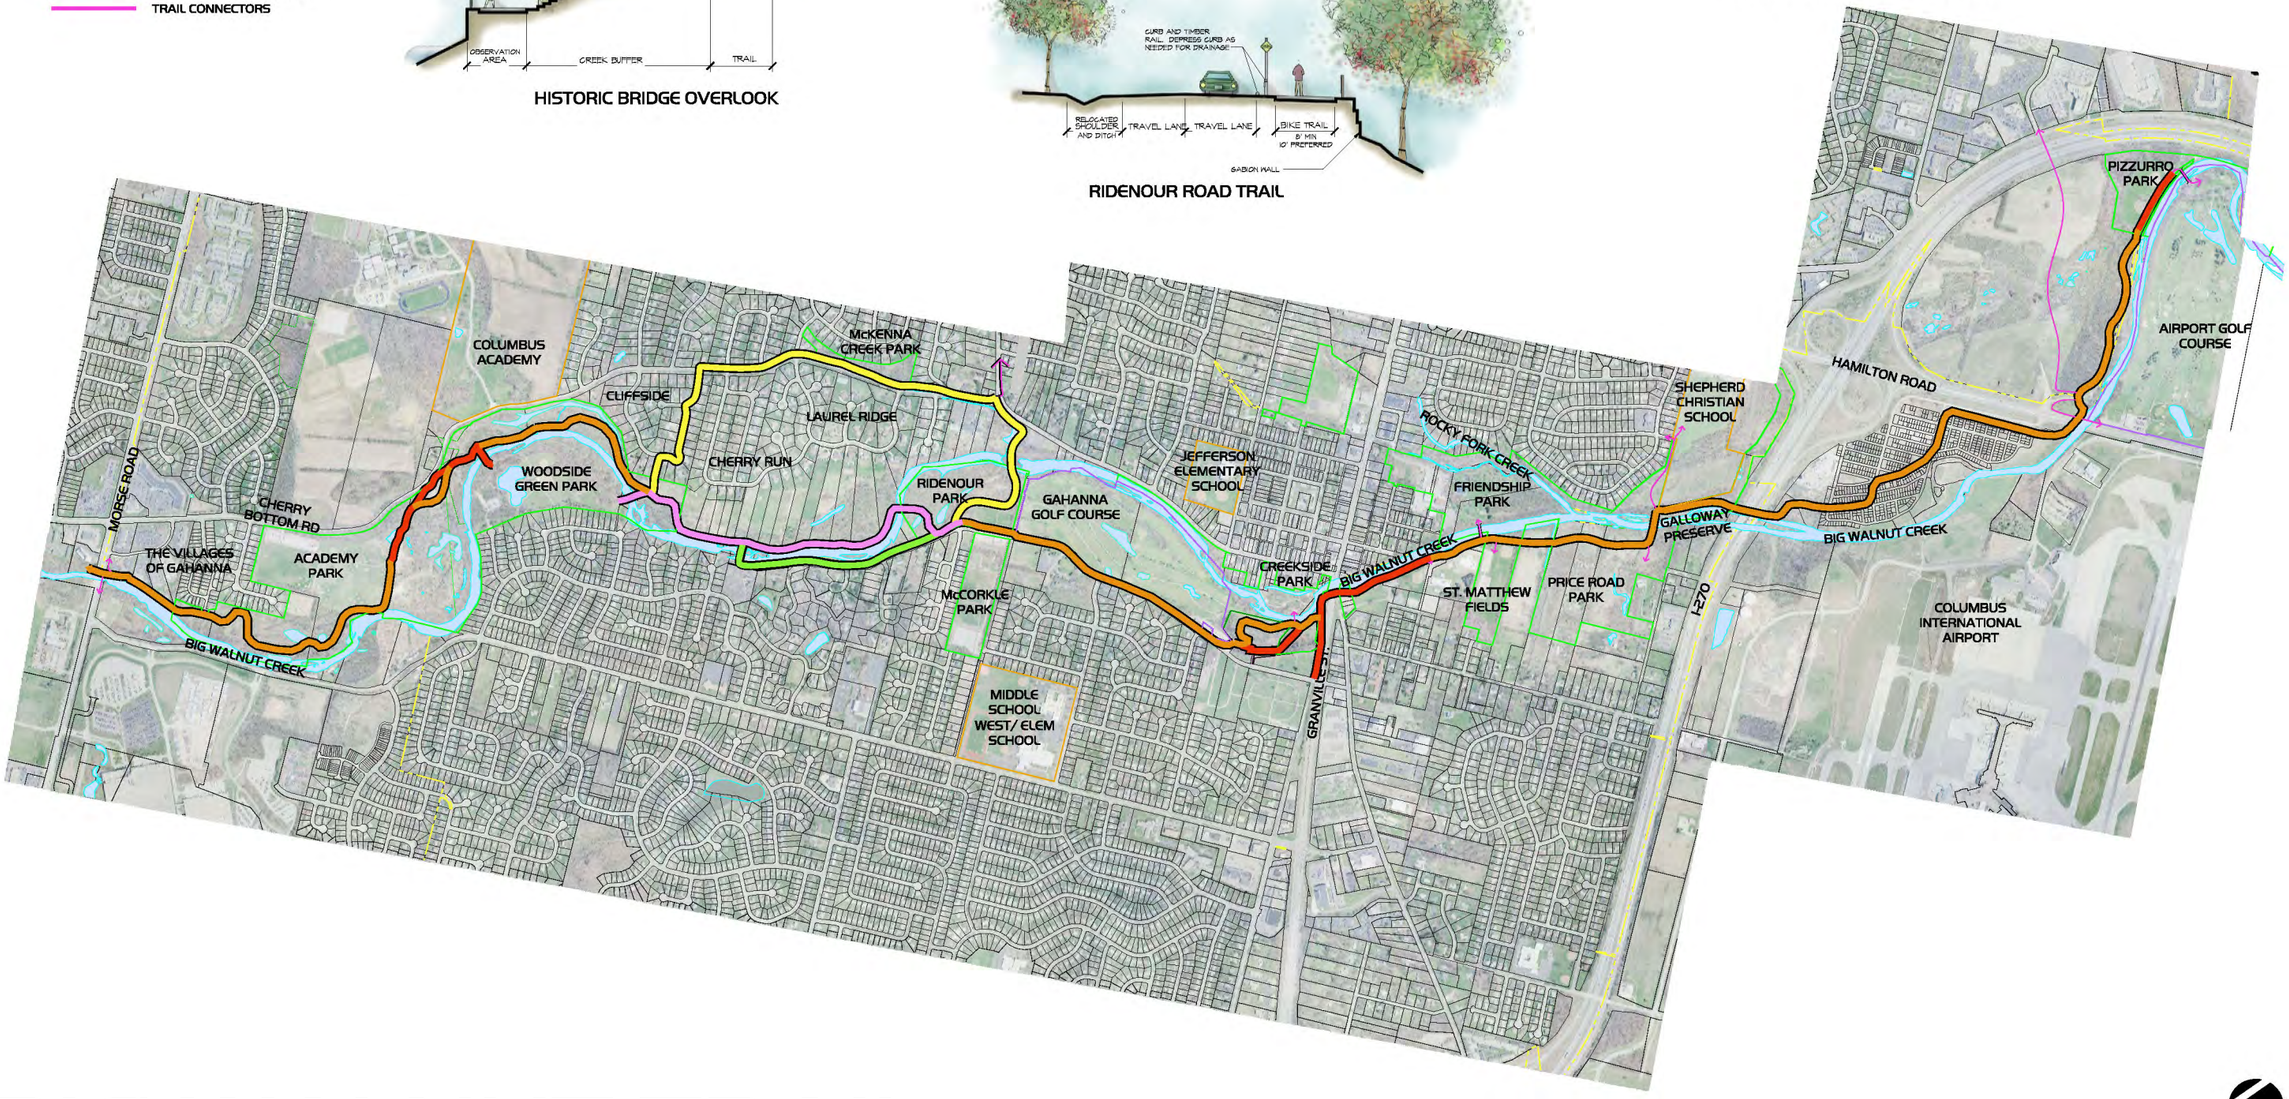

BIG WALNUT TRAIL

CITY OF GAHANNA, OHIO

PRELIMINARY CONCEPT PLAN

0' 400' 800' 1600' 3200' NORTH

GRAPHIC SCALE: 1"=800'-0"
DATE: JULY, 2008
JOB NO.: 07-60831-010

PREPARED FOR:
City of Gahanna
200 S. Hamilton Road
Gahanna, Ohio 43230

Floyd Browne Group
Solutions for Your World
www.FloydBrowne.com
Central Ohio
740.363.6792
740.363.6536 fax
800.325.7647

J:\PROJECTS\GAHANNA, CITY OF\07-60831 BIG WALNUT TRAIL BIKEWAY\DESIGN\IMAGES\PUBLIC INPUT MEETING PLANS.DWG - 10/22/2008 1:17:40 PM